



Ground floor, option 1 of 3: living (hall) 11'-0" deep, parking 14'-6"

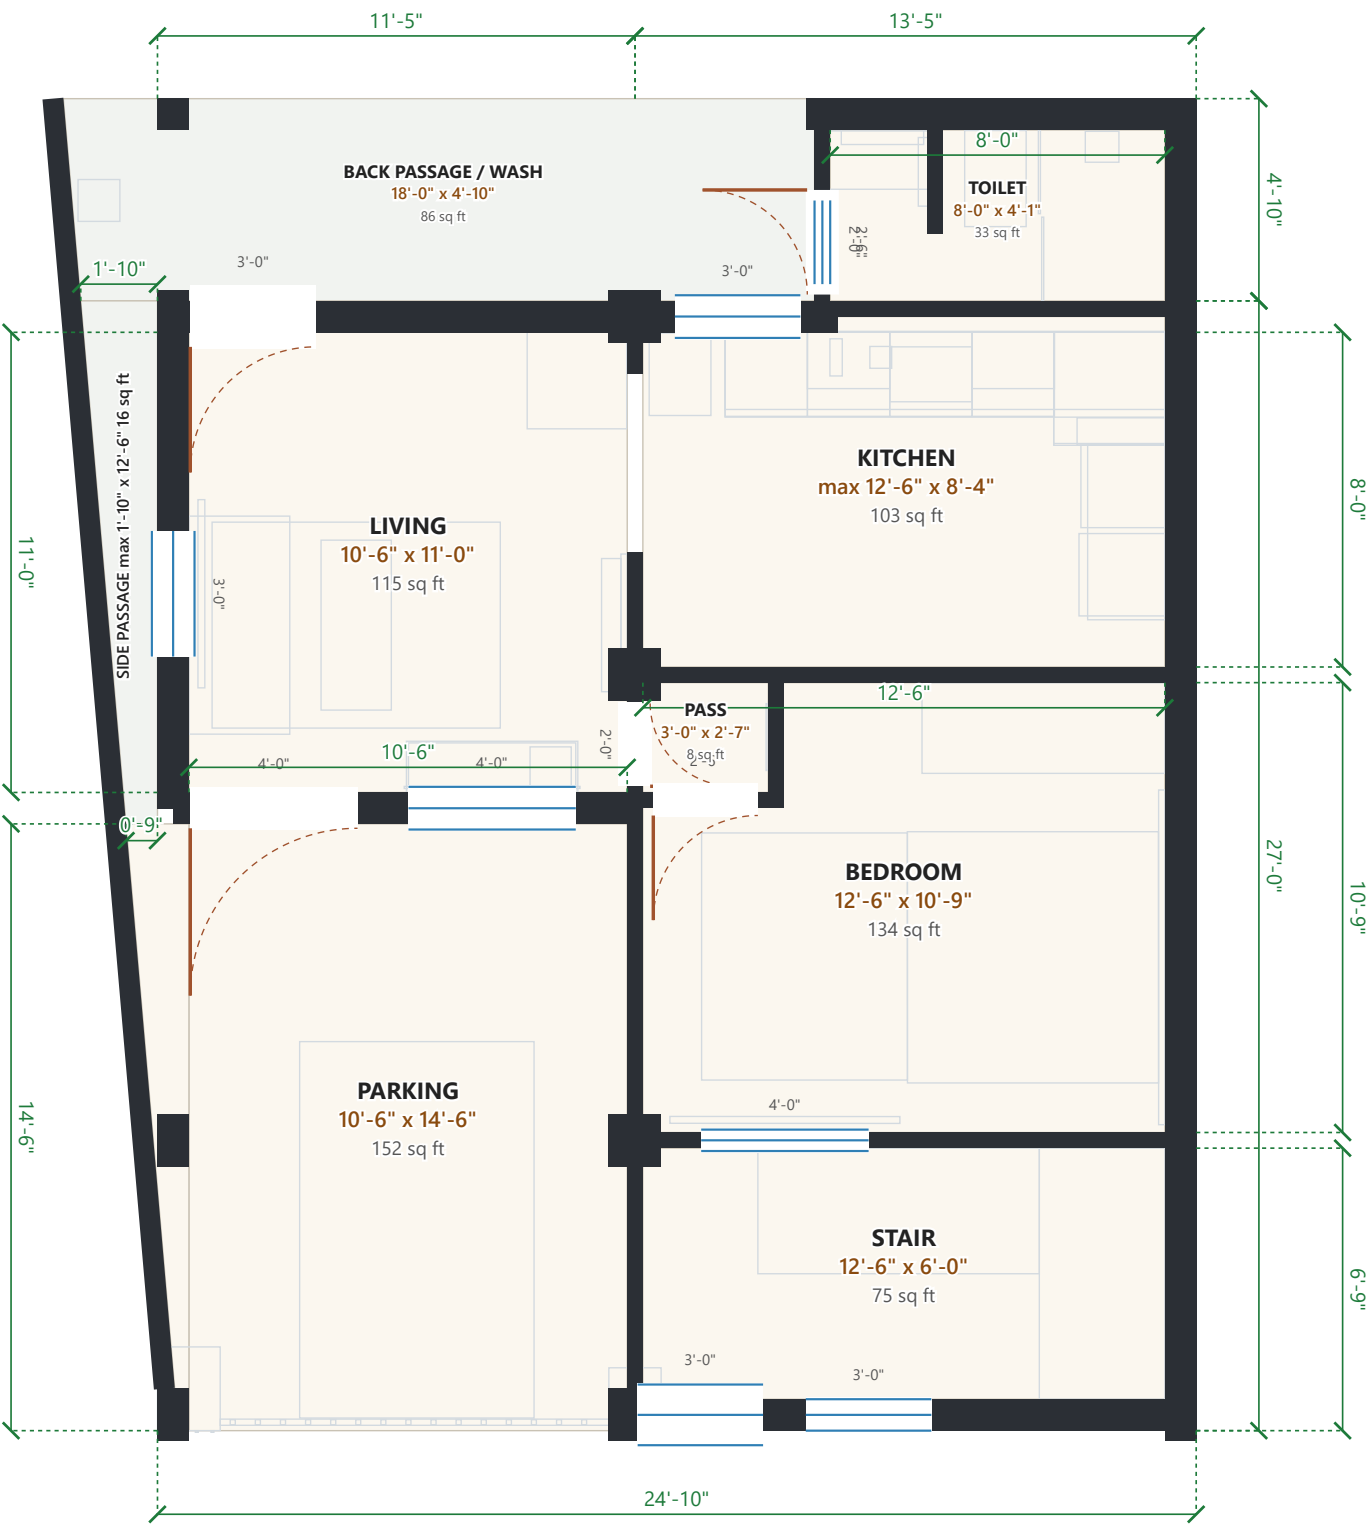


North is left, West Road is at the bottom. Room sizes are clear inside the walls. Walls 9" outside, 4.5" inside. North boundary wall 6", inside the plot line.

Ground floor, option 2 of 3: living (hall) 12'-0" deep, parking 13'-6"

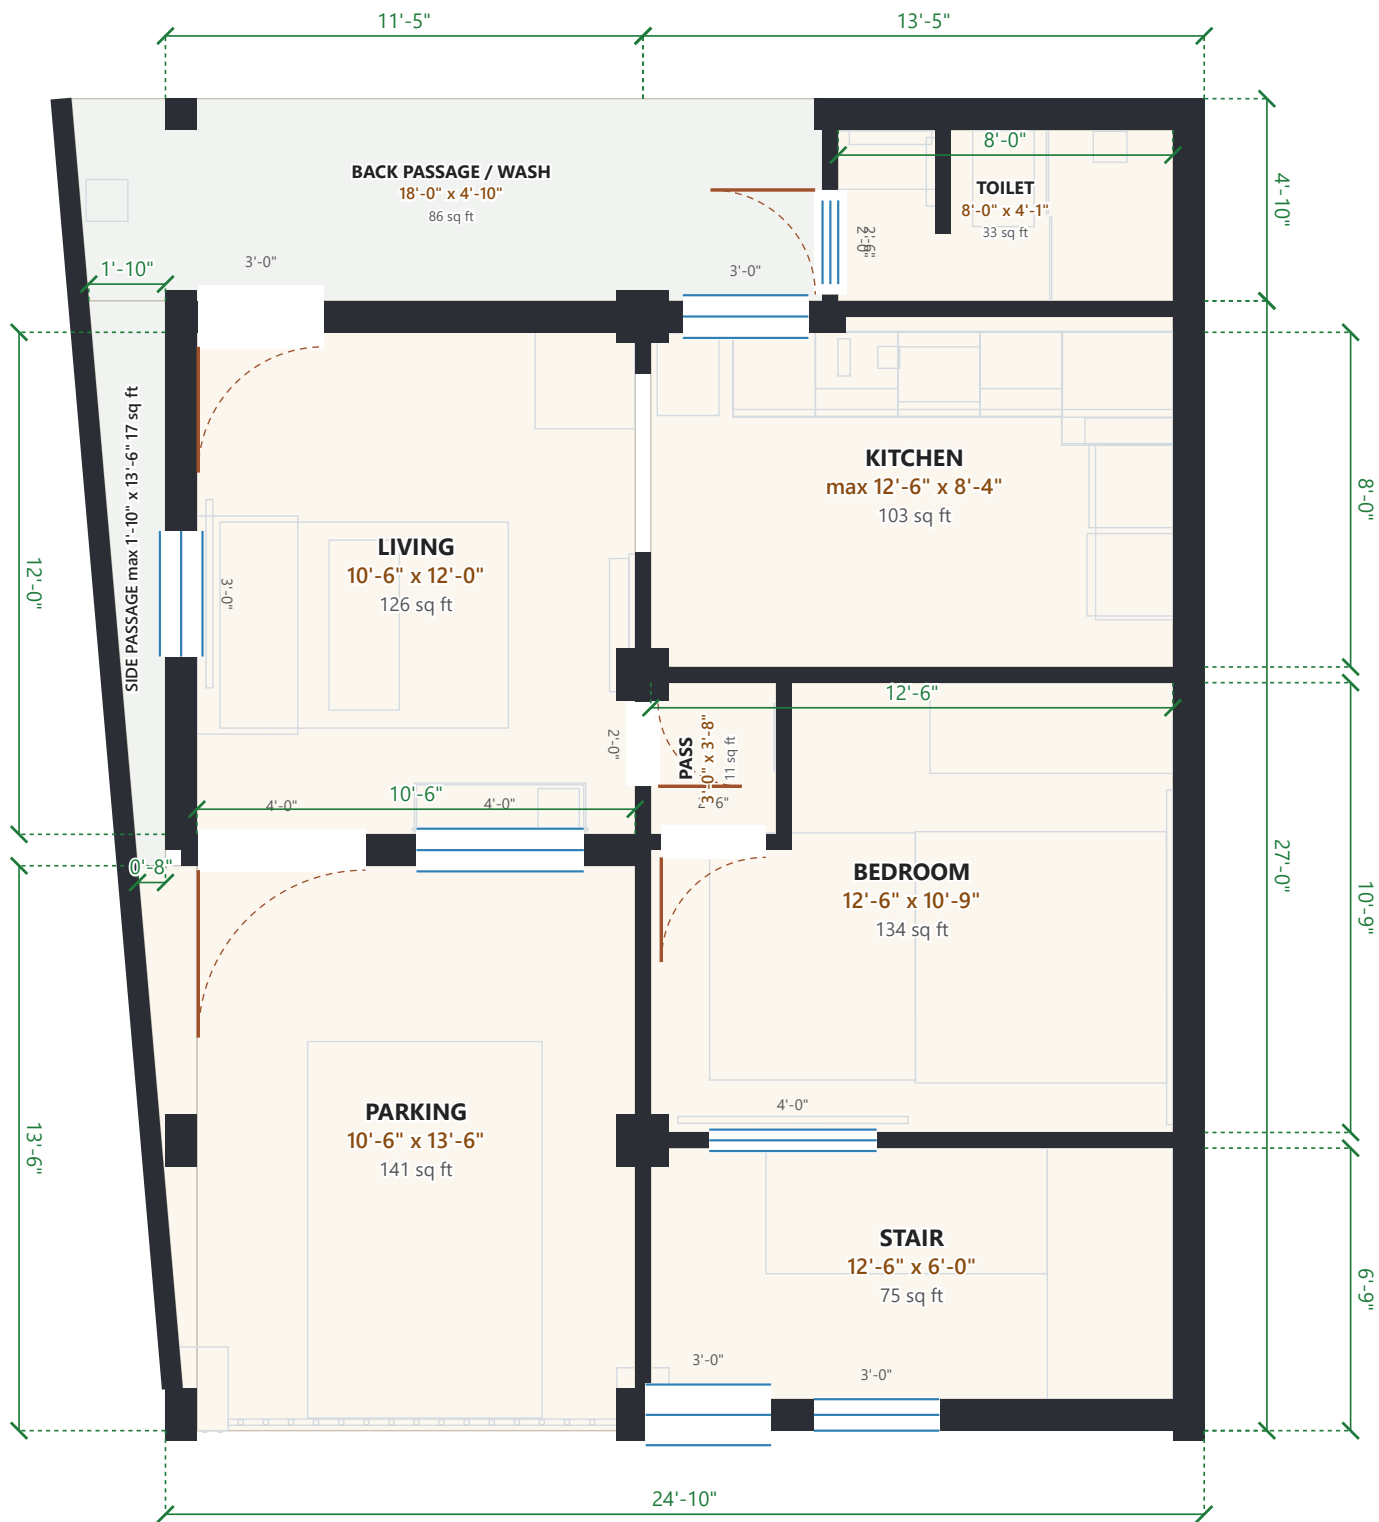

North is left, West Road is at the bottom. Room sizes are clear inside the walls. Walls 9" outside, 4.5" inside. North boundary wall 6", inside the plot line.

Ground floor, option 3 of 3: living (hall) 13'-0" deep, parking 12'-6"

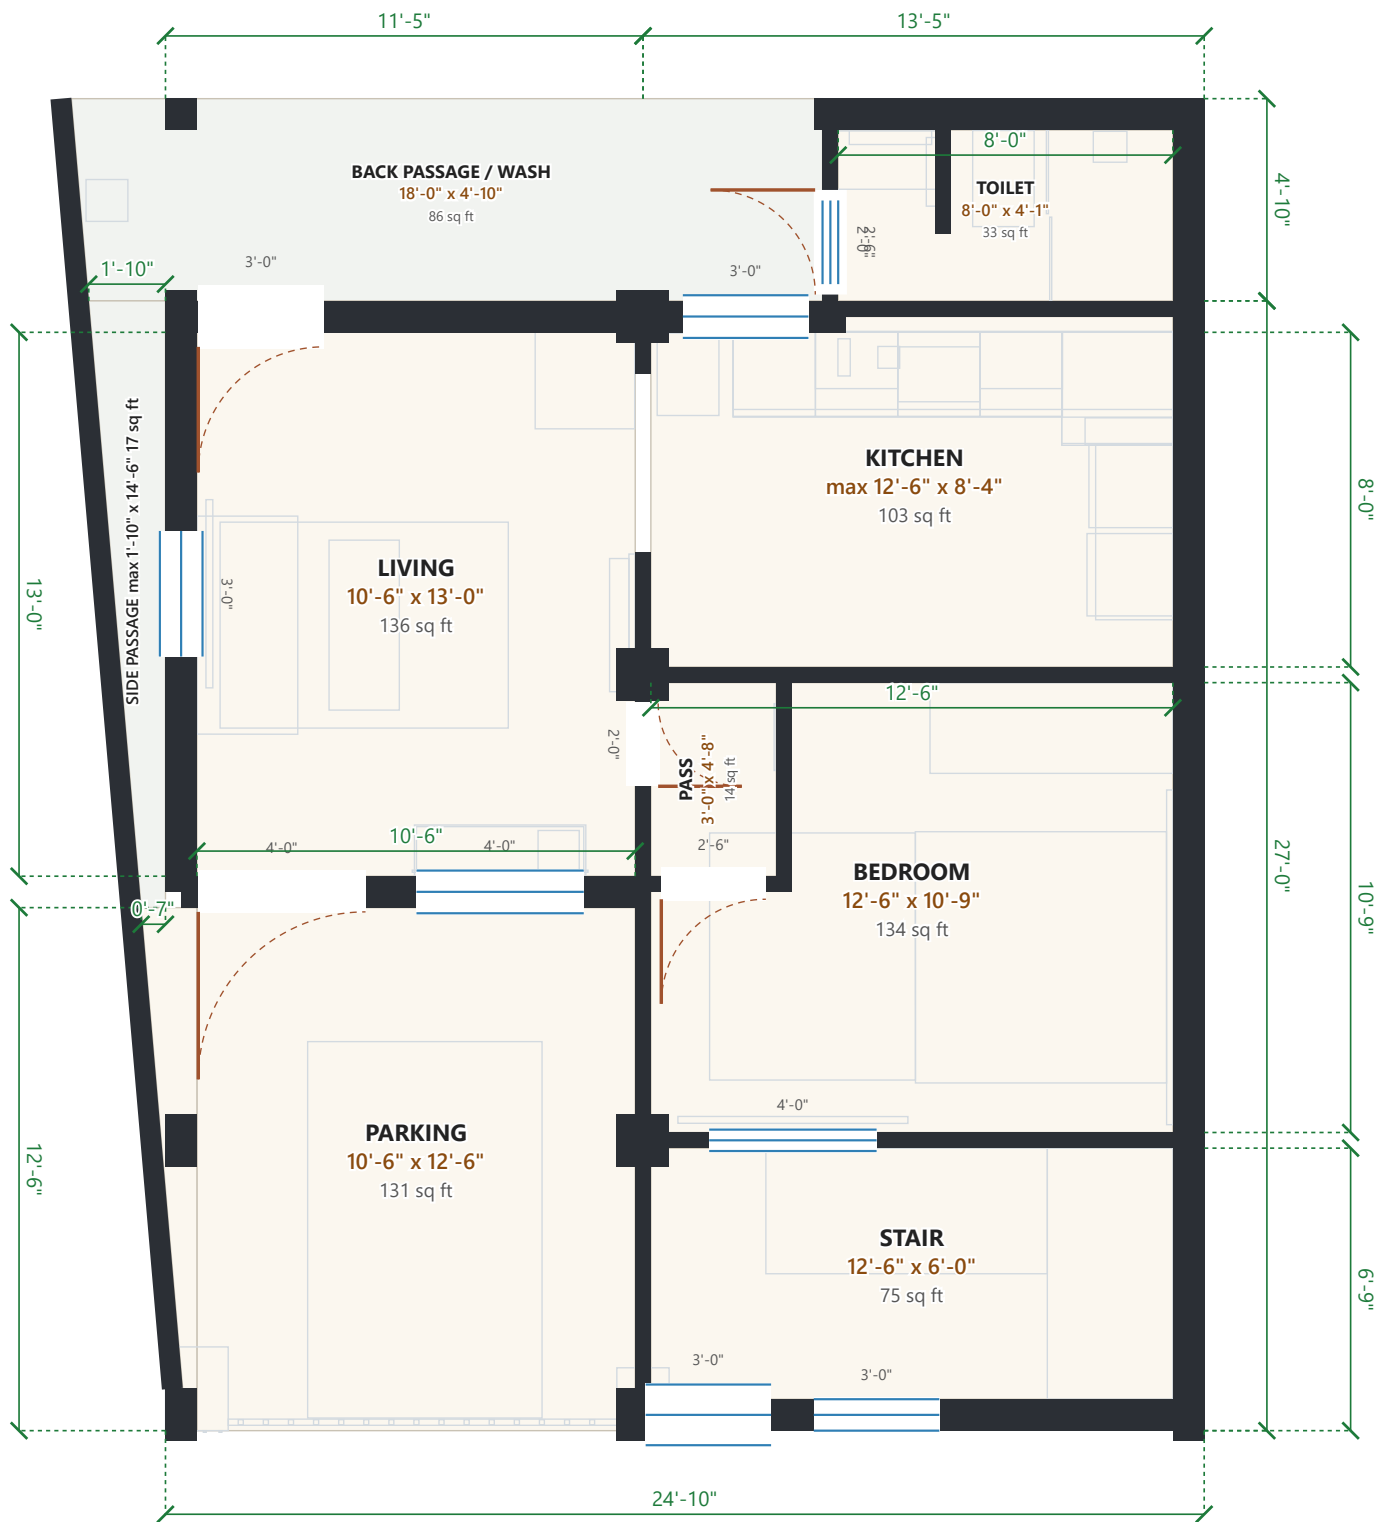

North is left, West Road is at the bottom. Room sizes are clear inside the walls. Walls 9" outside, 4.5" inside. North boundary wall 6", inside the plot line.